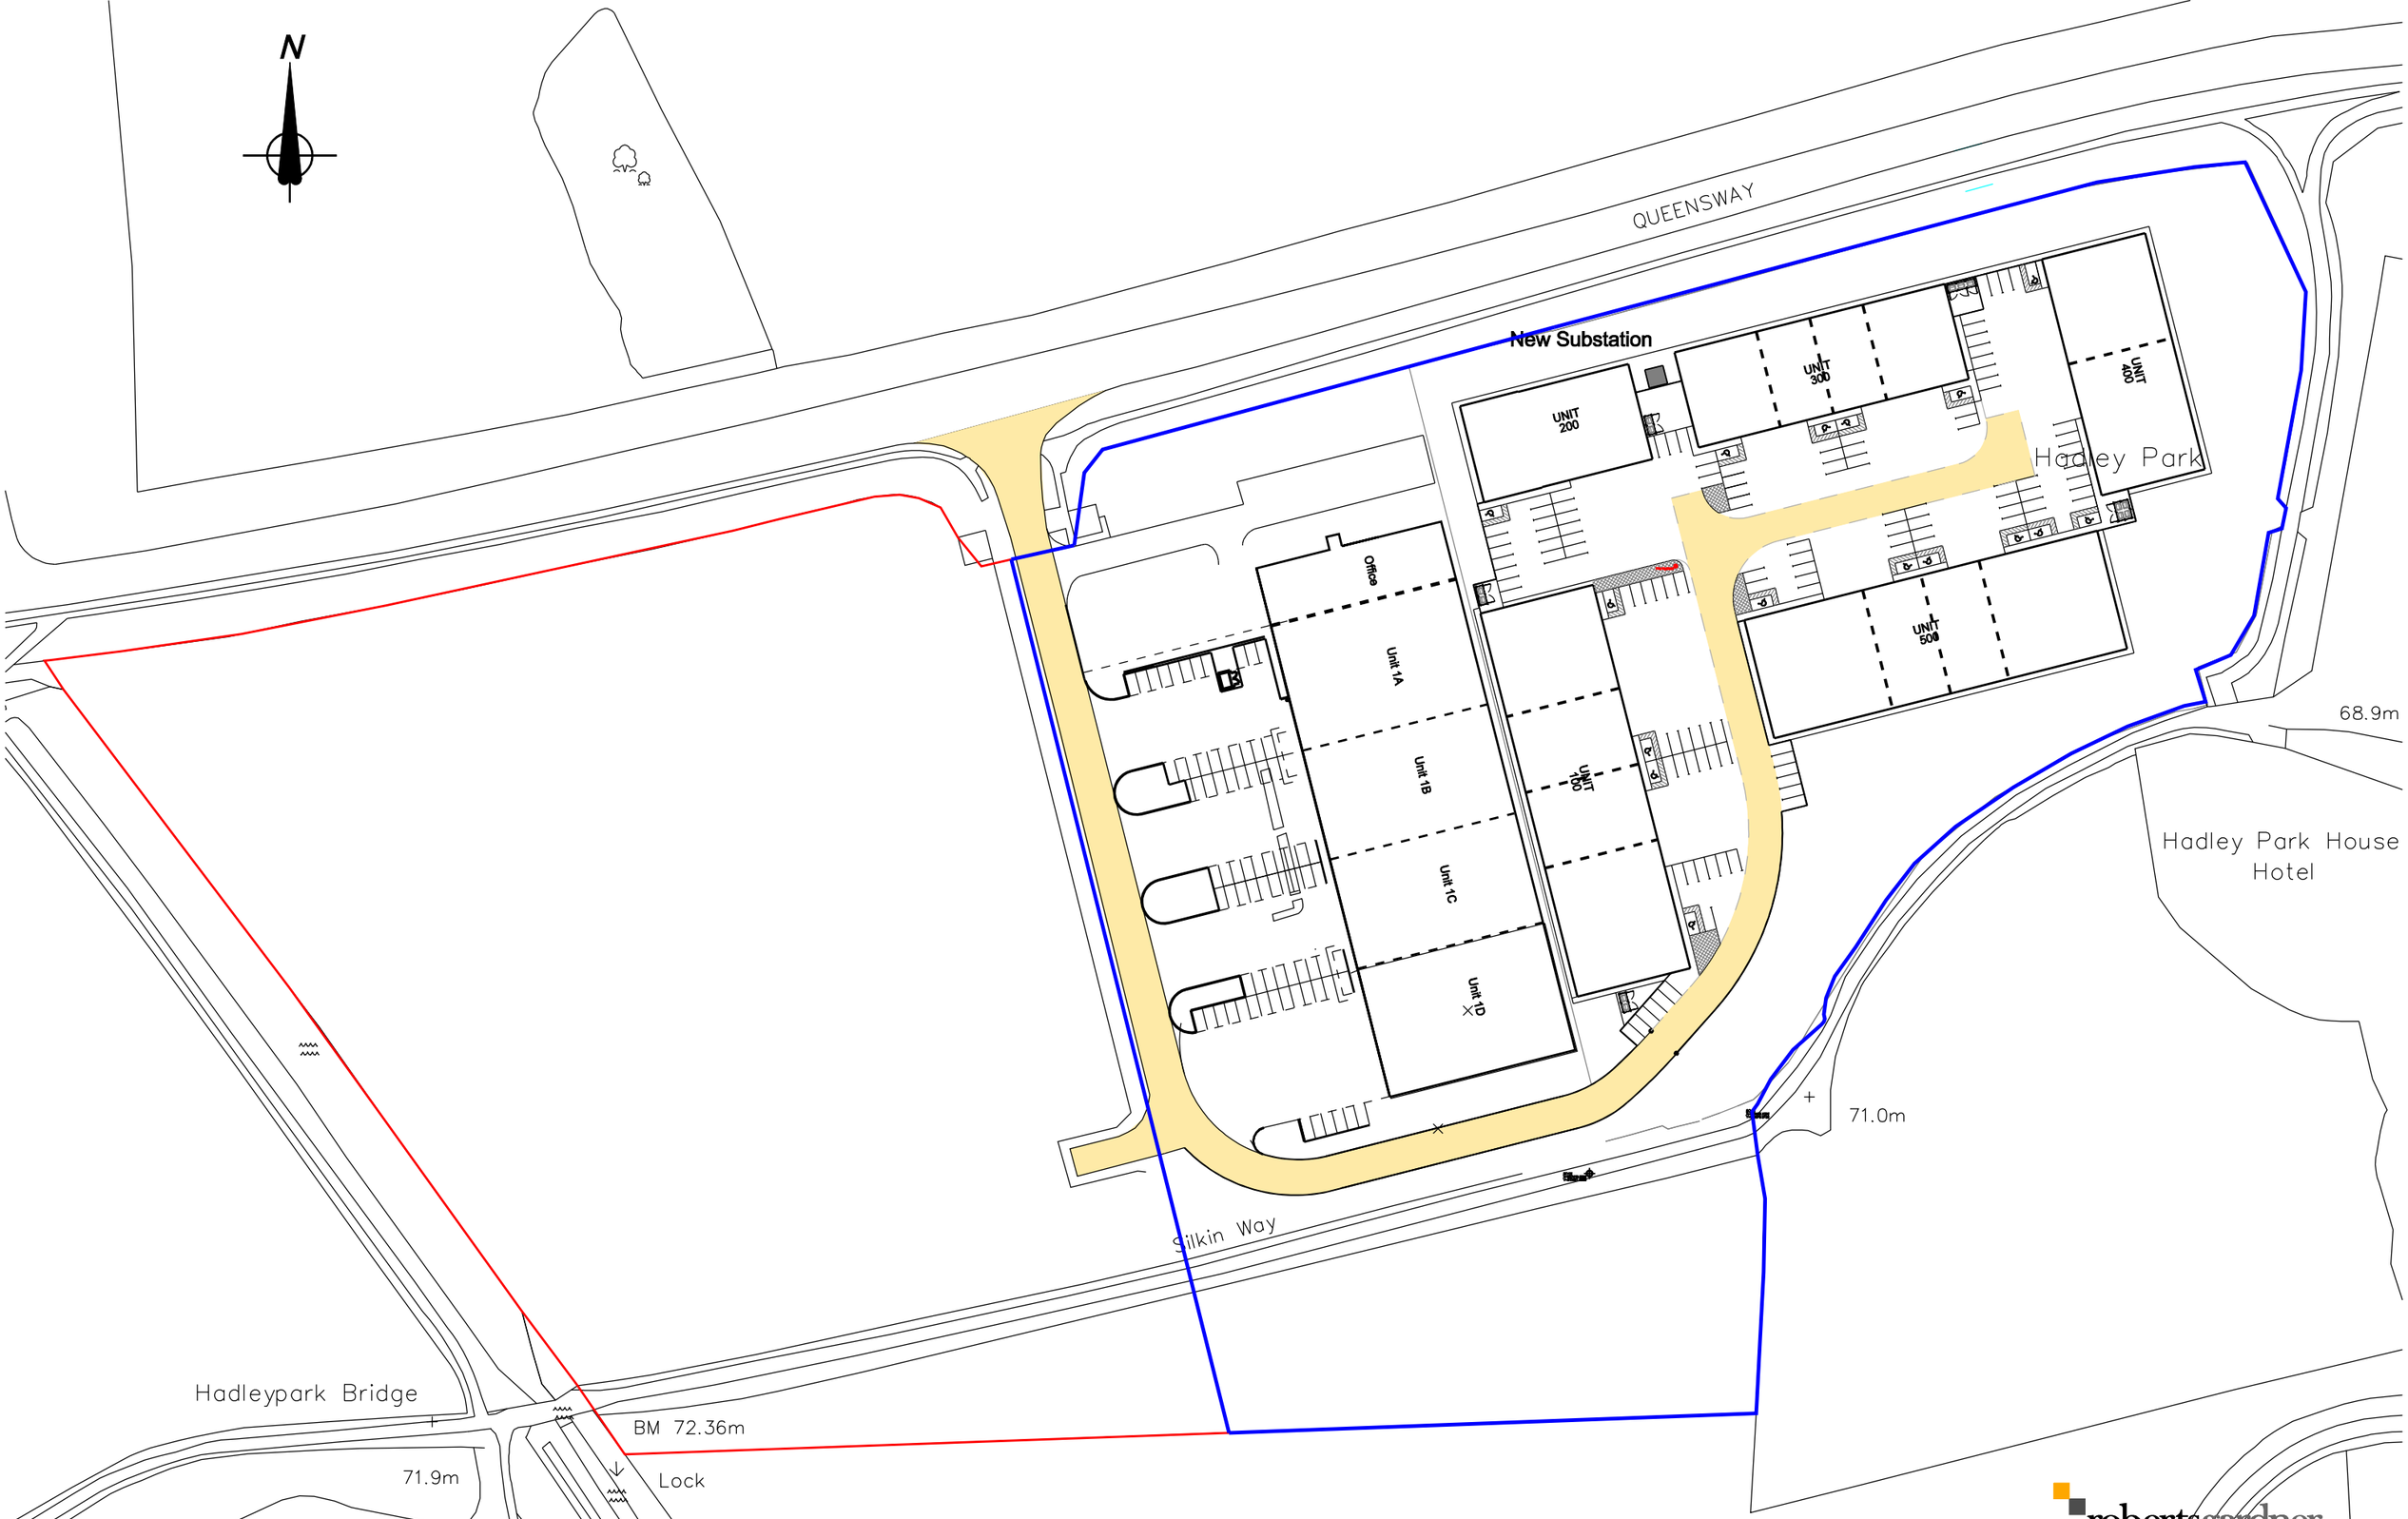

robertsgardner ARCHITECTS

revisions			
REV	AUTHOR	DATE	DESCRIPTION

This drawing is the copyright of Roberts Gardner Ltd and should not be reproduced in whole or in part or used in any manner whatsoever without their written permission.

revisions			
REV	AUTHOR	DATE	DESCRIPTION

Do Not scale off this drawing, use only figured dimensions and report any discrepancies or omissions to the Architect immediately.

revisions			
REV	AUTHOR	DATE	DESCRIPTION

contact

ROBERTS GARDNER LIMITED
Friars Court, College Street, Gloucester, GL1 2NE
T. 01452 380111 F. 01452 300354
www. or email@robertsgardner.co.uk
Registered Office as above: England No. 2123857

project

QUEENSWAY BUSINESS PARK
PHASE 2
NEW INDUSTRIAL DEVELOPMENT
for
ST. MODWEN PROPERTIES

drawing

LEGAL ESTATE PLAN

5841 / L001
Revision: -

AUTHOR -
DATE MAY 08
SCALE 1/1250 @ A3

LEGAL